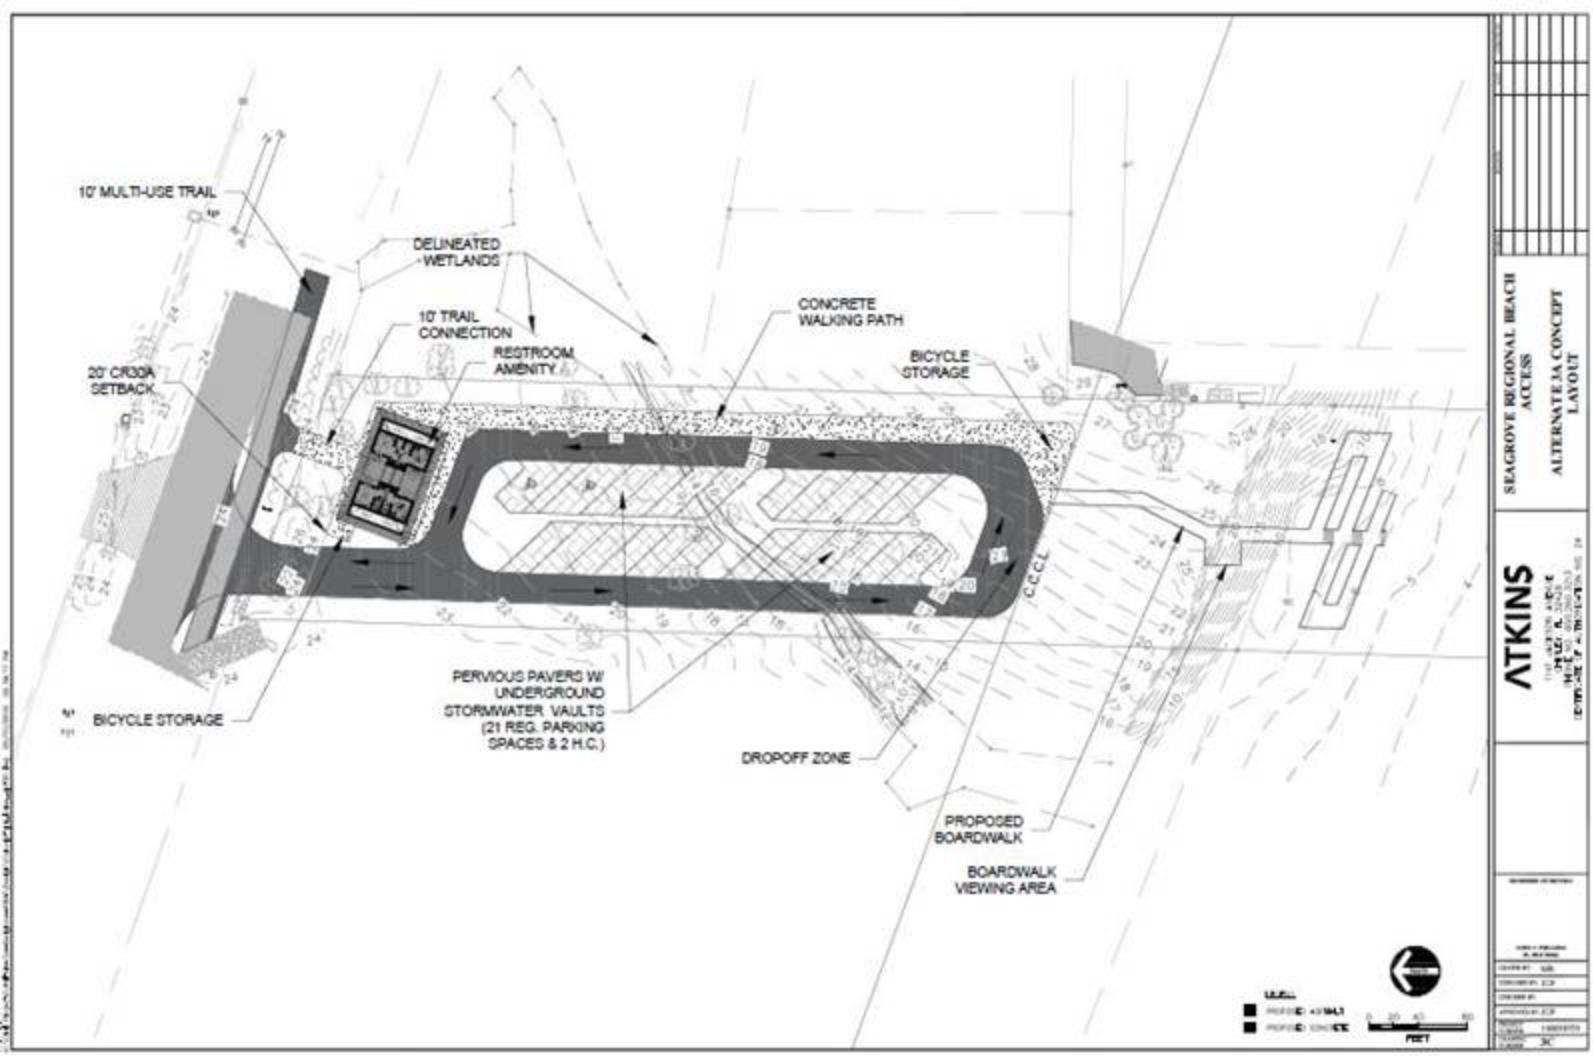

SEAGROVE REGIONAL BEACH ACCESS

ALTERNATE 3A CONCEPT LAYOUT

ATKINS